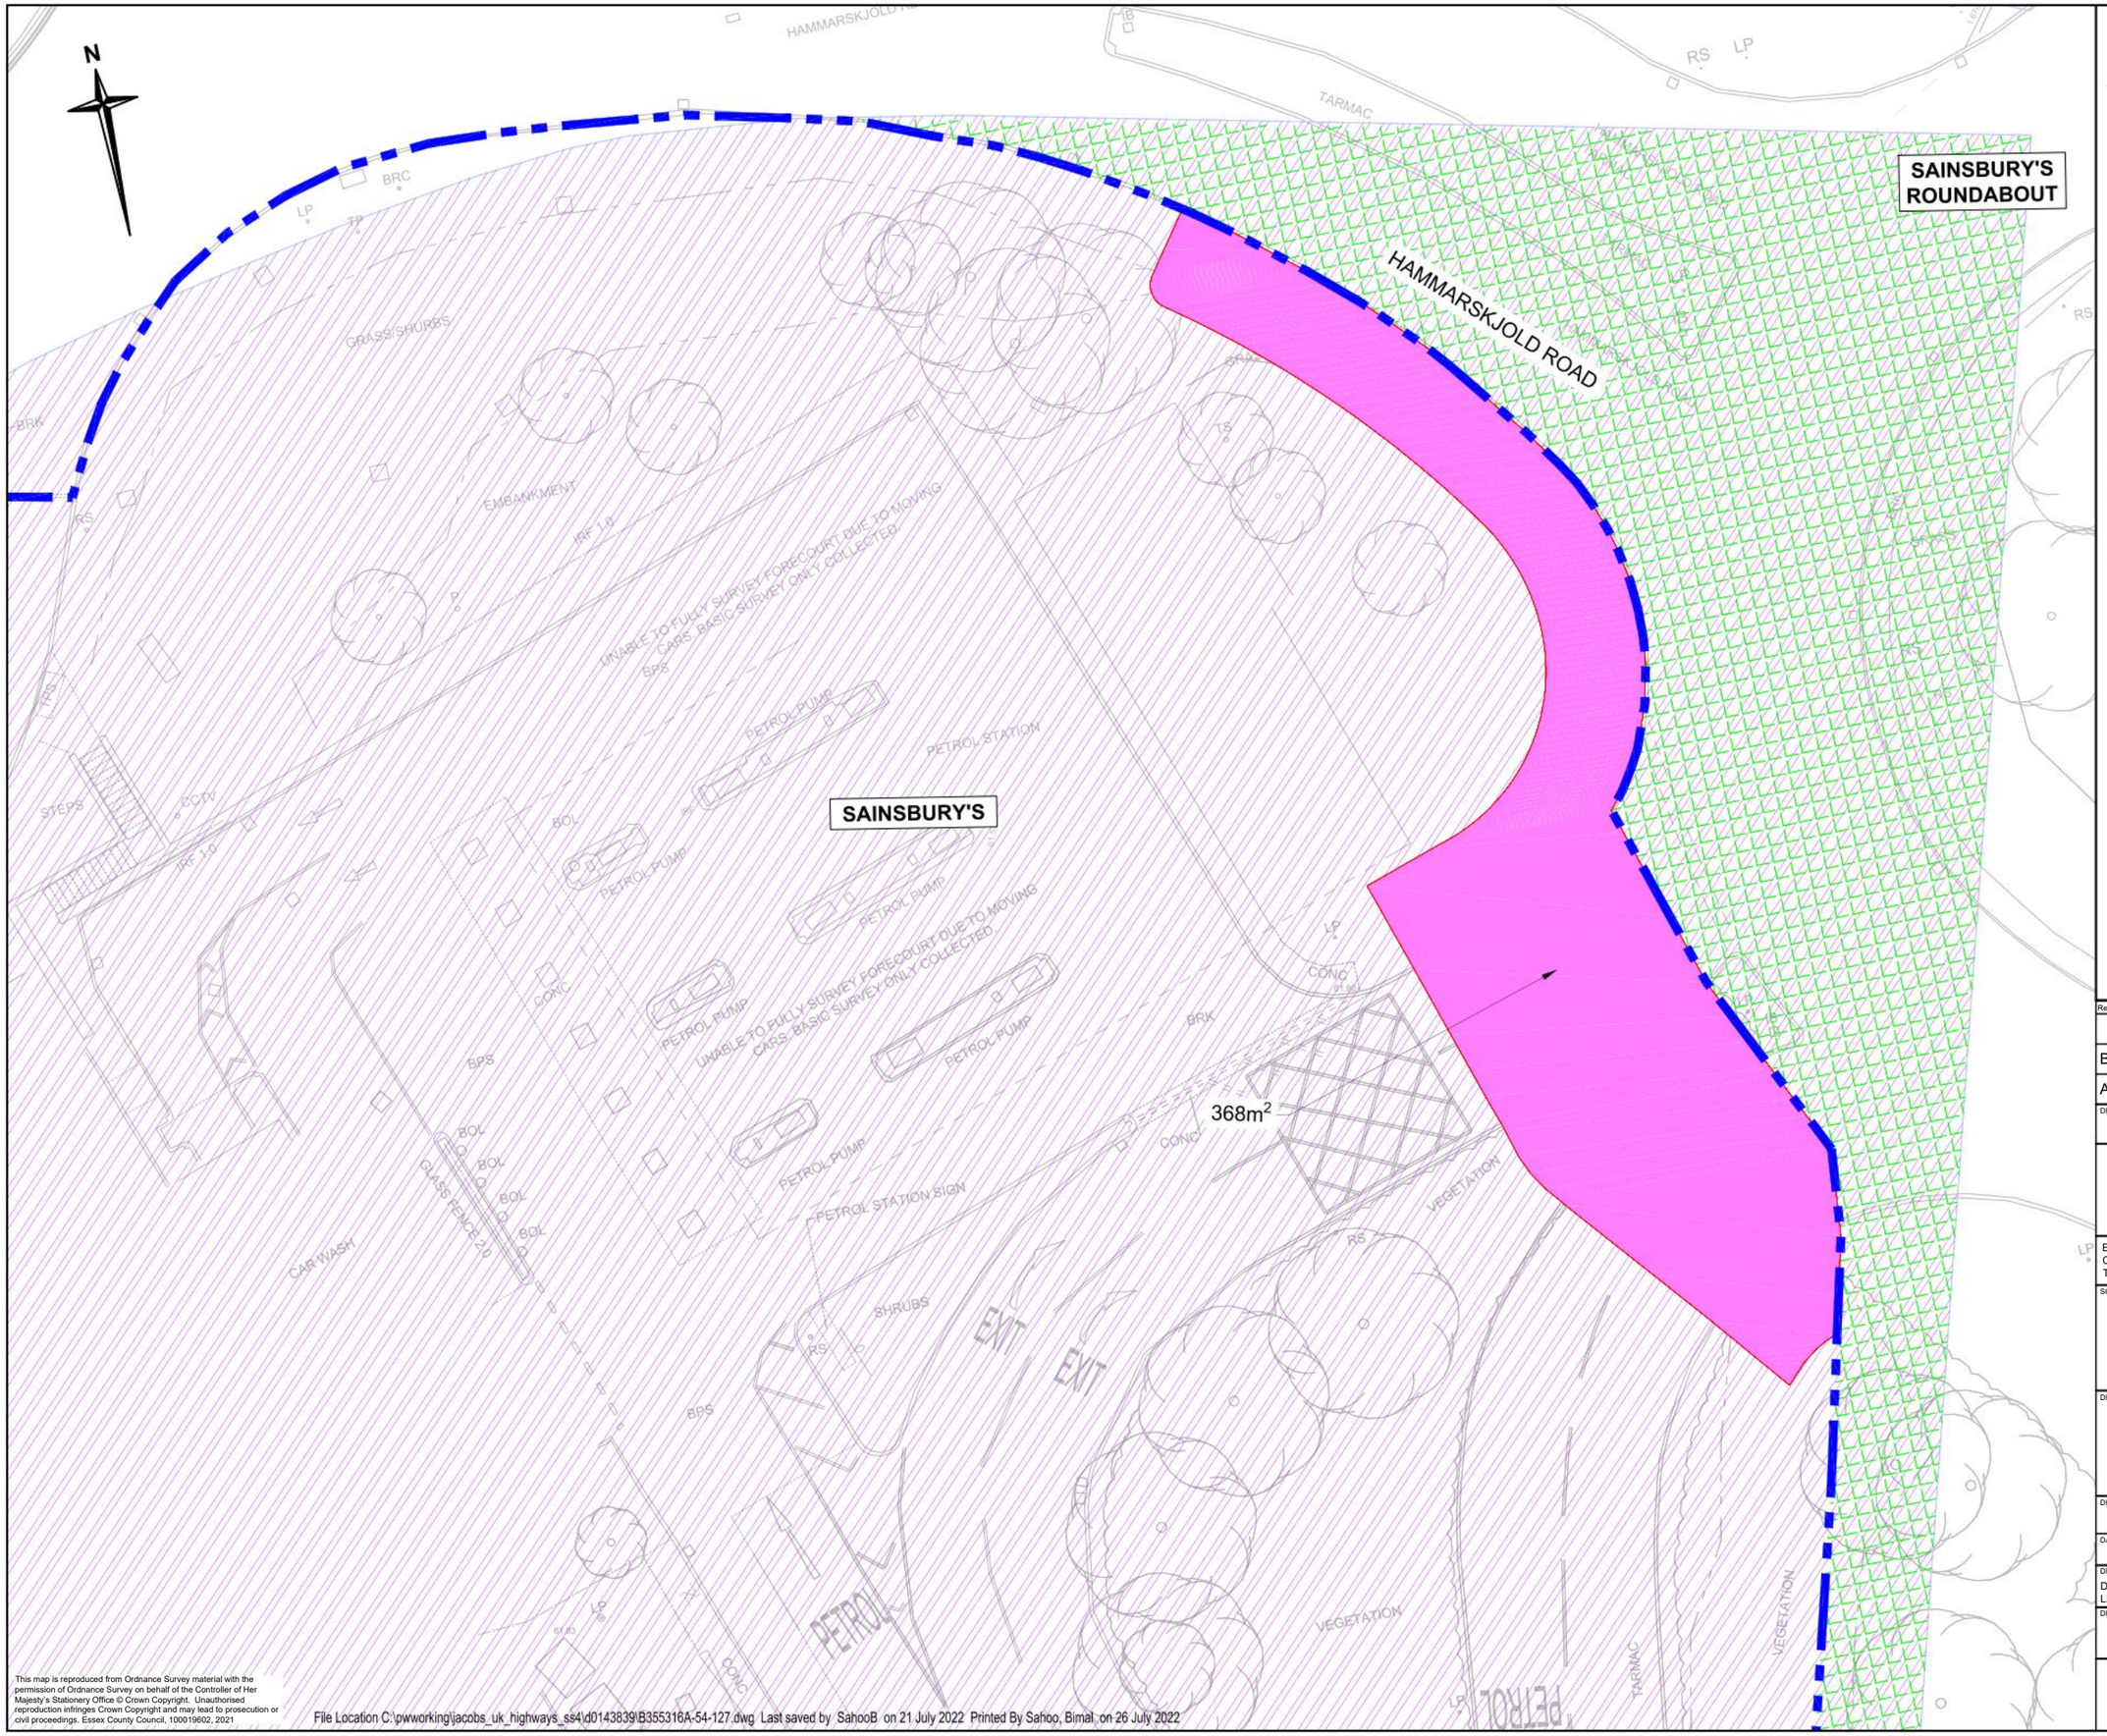

Notes

1. Do not scale.

Key

- Land required for dedication as maintainable highway. Total area: 368 m^2
- Sub soil beneath highway owned by EX498120
- Area of EX498120
- Highway boundary

Rev.	Date	Description of revision	Drawn	Checked	Review'd	Approv'd
B	JUL 22	Design updates	SB	SLR	MPA	DB
A	MAY 22	Design updates	SB	SLR	MPA	DB

DRAWING STATUS

FOR INFORMATION

Essex Highways

Essex Highways, Seax House, Victoria Road South,
Chelmsford, CM1 1QH.
Tel: 0345 6037631

© Essex County Council

SCHEME TITLE

HARLOW NORTH TO CENTRE STC

DRAWING TITLE

LAND REQUIREMENT REFERENCE 27 (EX498120)

DESIGNED	DRAWN	CHECKED	REVIEWED	APPROVED
BG	BG	SLR	MPA	DB
DATE DEC 21	DATE DEC 21	DATE DEC 21	DATE DEC 21	DATE DEC 21

DRAWING UNITS U.N.O.: DIMENSIONS IN MILLIMETRES, LEVELS IN METRES

SCALE AT A3 (420x297mm): 1:250

DRAWING No.: B355316A-54-127

REV.: B

RINGWAY JACOBS Integrated expertise

Essex County Council

This map is reproduced from Ordnance Survey material with the permission of Ordnance Survey on behalf of the Controller of Her Majesty's Stationery Office © Crown Copyright. Unauthorised reproduction infringes Crown Copyright and may lead to prosecution or civil proceedings. Essex County Council, 100019602, 2021

File Location C:\pwworking\jacobs_uk_highways_ss4\d0143839\B355316A-54-127.dwg Last saved by SahooB on 21 July 2022 Printed By Sahoo, Bimal on 26 July 2022