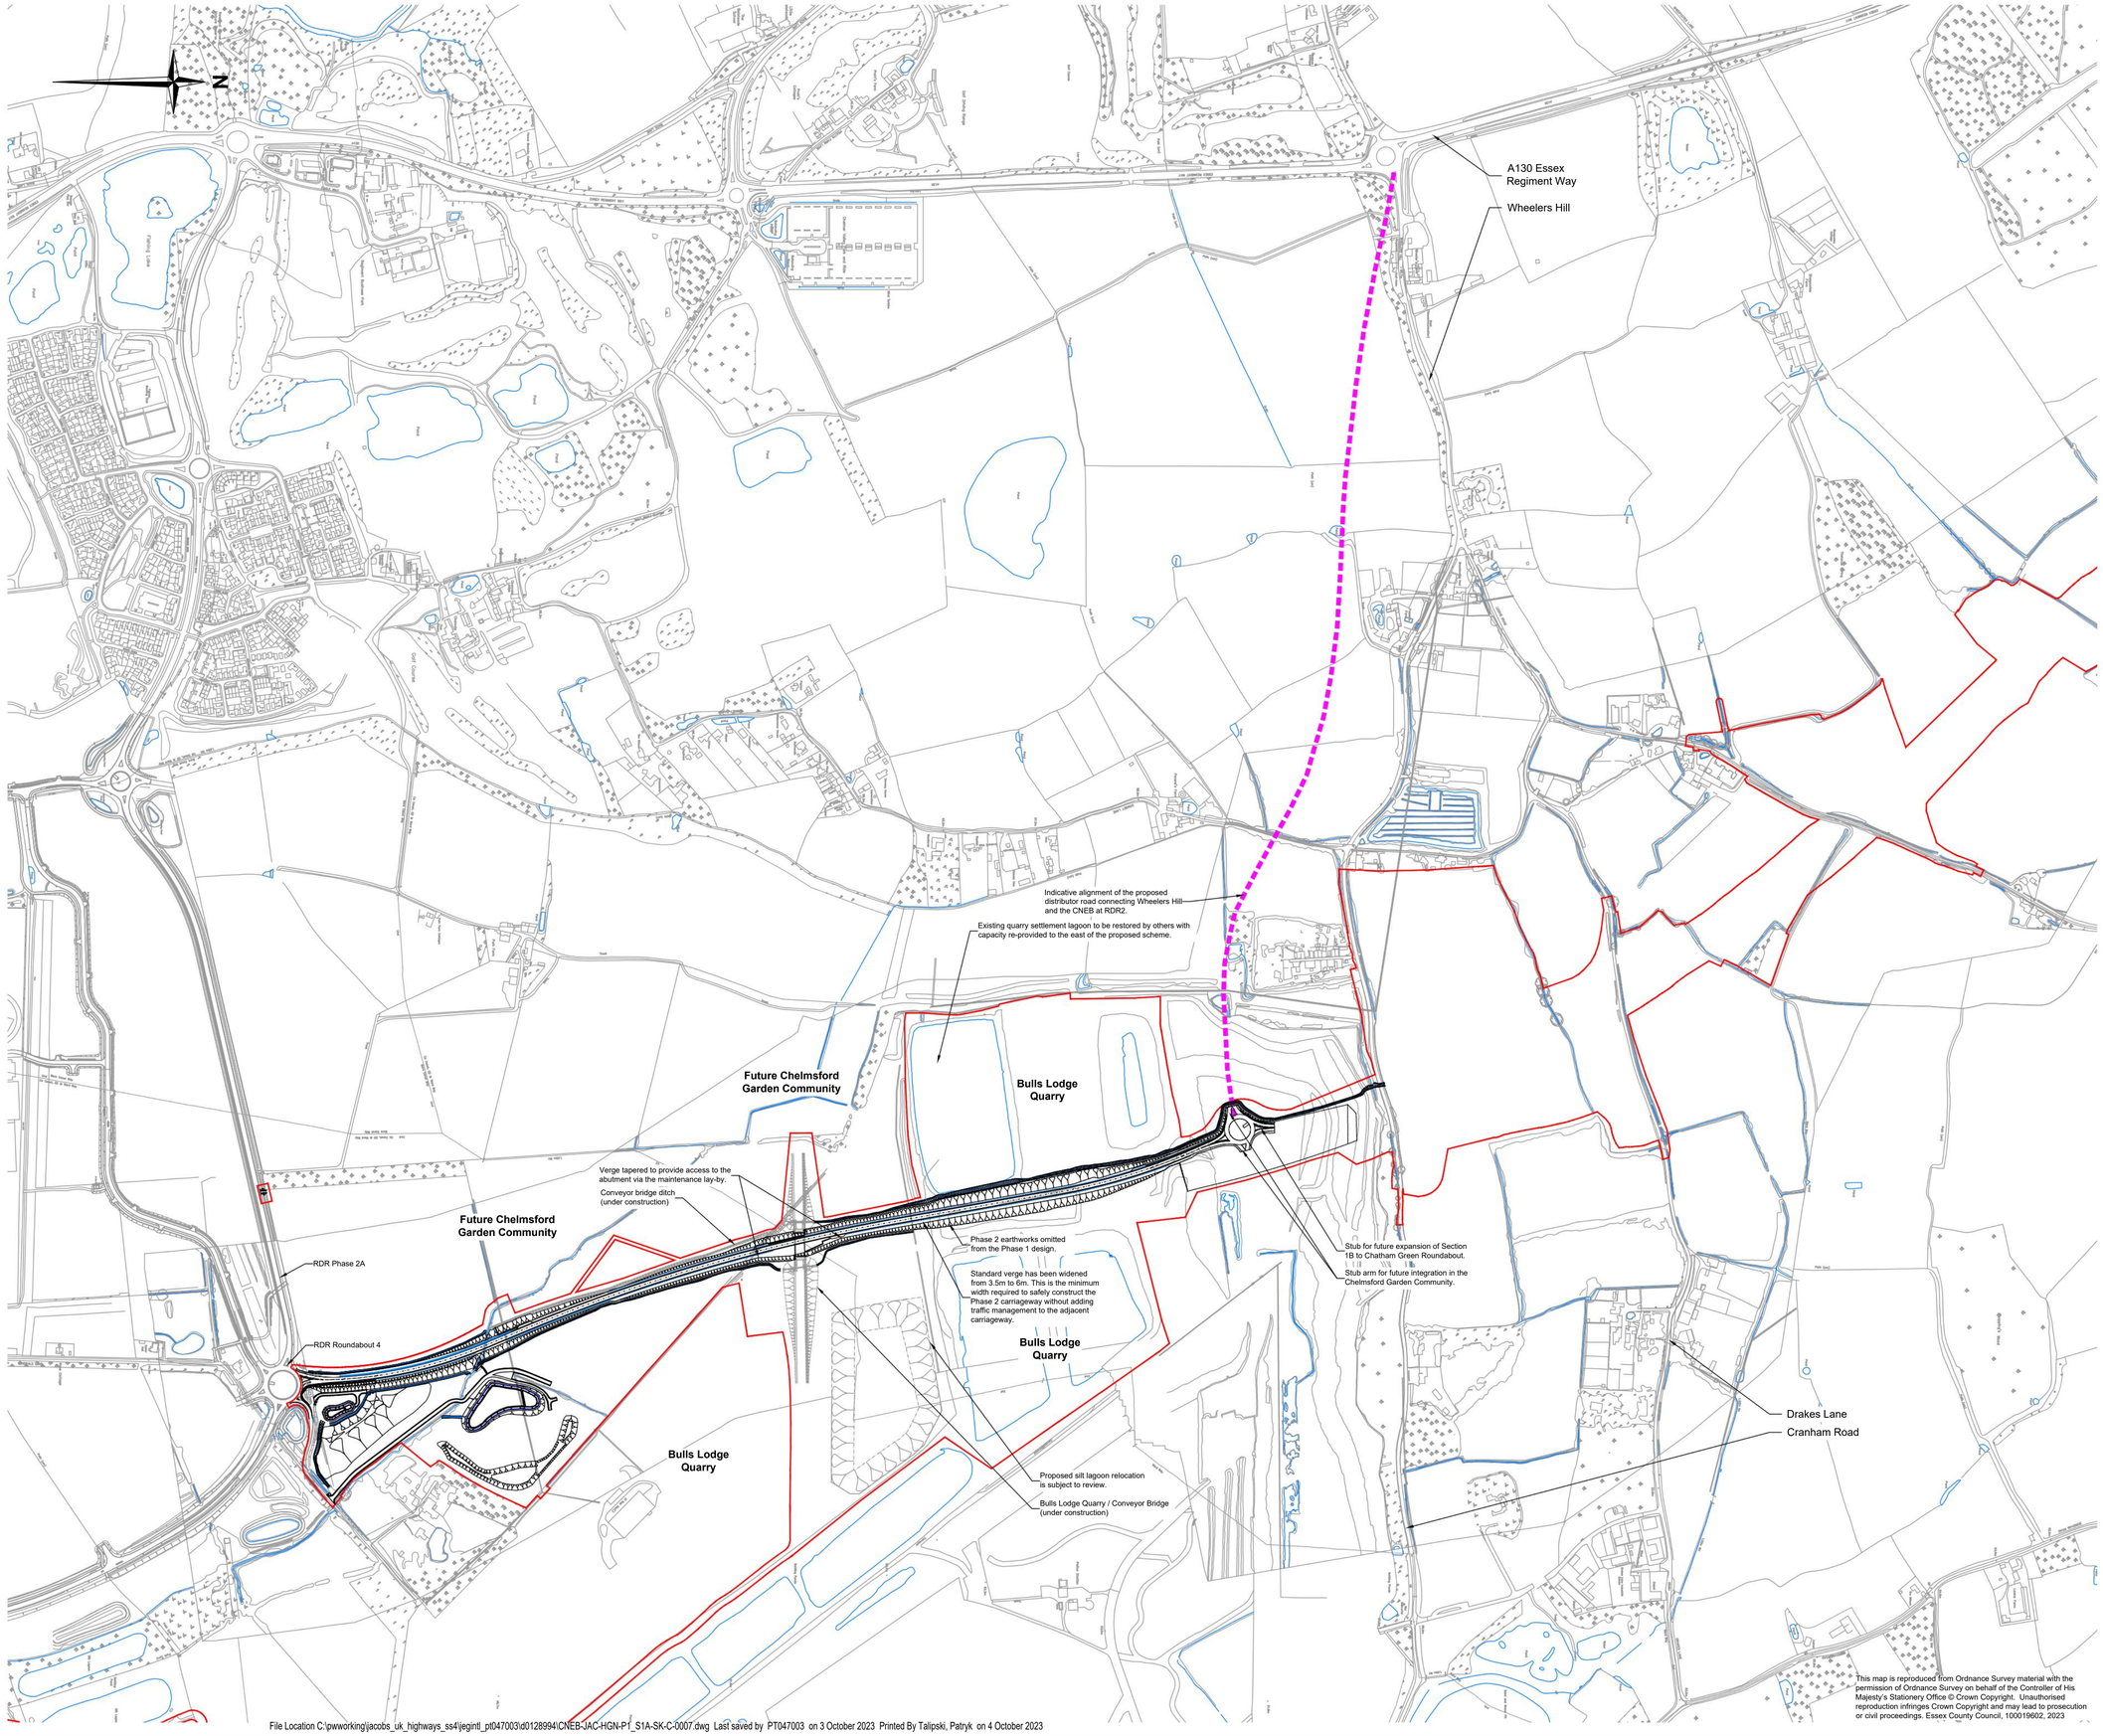

Notes

1. Do not scale.
2. This drawing has been created for information purposes only and does not represent the final design of the Chelmsford North East Bypass.
3. The design targets levels which are now out of date due to ongoing work within Bulls Lodge Quarry. Updated survey information will be required to finalise the design.
4. Refer to planning application 23/00114/FUL for the further details of the alignment of the developers distributor road.

Key:

General Details:

- Earthworks Embankment
- Carriageway
- Earthworks Cutting
- Planning Application Boundary
- Indicative alignment of the proposed distributor road connecting Wheelers Hill and the CNEB at RDR2.

Drainage Details:

- Watercourse
- Proposed Attenuation Pond

0 100 200 300 400 500

SCALE 1 : 5000

Rev.	Date	Description of revision	Drawn	Checked	Review'd	Approv'd
P01	29/09/23	Issued for Homes England	PT	GB	KC	PM

DRAWING STATUS

S2 - SUITABLE FOR INFORMATION

Essex Highways

Essex Highways, Seax House, Victoria Road South, Chelmsford, CM1 1QH.
Tel: 0345 6037631

© Essex County Council

SCHEME TITLE

CHELMSFORD NORTH EAST BYPASS

DRAWING TITLE

SCHEME PLAN SECTION 1A SKETCH

DESIGNED	DRAWN	CHECKED	REVIEWED	APPROVED
PT	PT	GB	KC	PM
DATE JUN 23	DATE JUN 23	DATE JUN 23	DATE JUN 23	DATE JUN 23

DRAWING UNITS U.N.O.
DIMENSIONS IN METRES
LEVELS IN METRES

SCALE AT A1 (841X594mm)
1:5000

DRAWING No.
CNEB-JAC-HGN-P1_S1A-SK-C-0007

REV.
P01

RINGWAY JACOBS
Integrated expertise

Essex County Council

This map is reproduced from Ordnance Survey material with the permission of Ordnance Survey on behalf of the Controller of His Majesty's Stationery Office © Crown Copyright. Unauthorised reproduction infringes Crown Copyright and may lead to prosecution or civil proceedings. Essex County Council, 100019602, 2023

File Location C:\pwworking\jacobs_uk_highways_ss4\jegintl_pt047003\d0128994\CNEB-JAC-HGN-P1_S1A-SK-C-0007.dwg Last saved by PT047003 on 3 October 2023 Printed By Talipski, Patryk on 4 October 2023