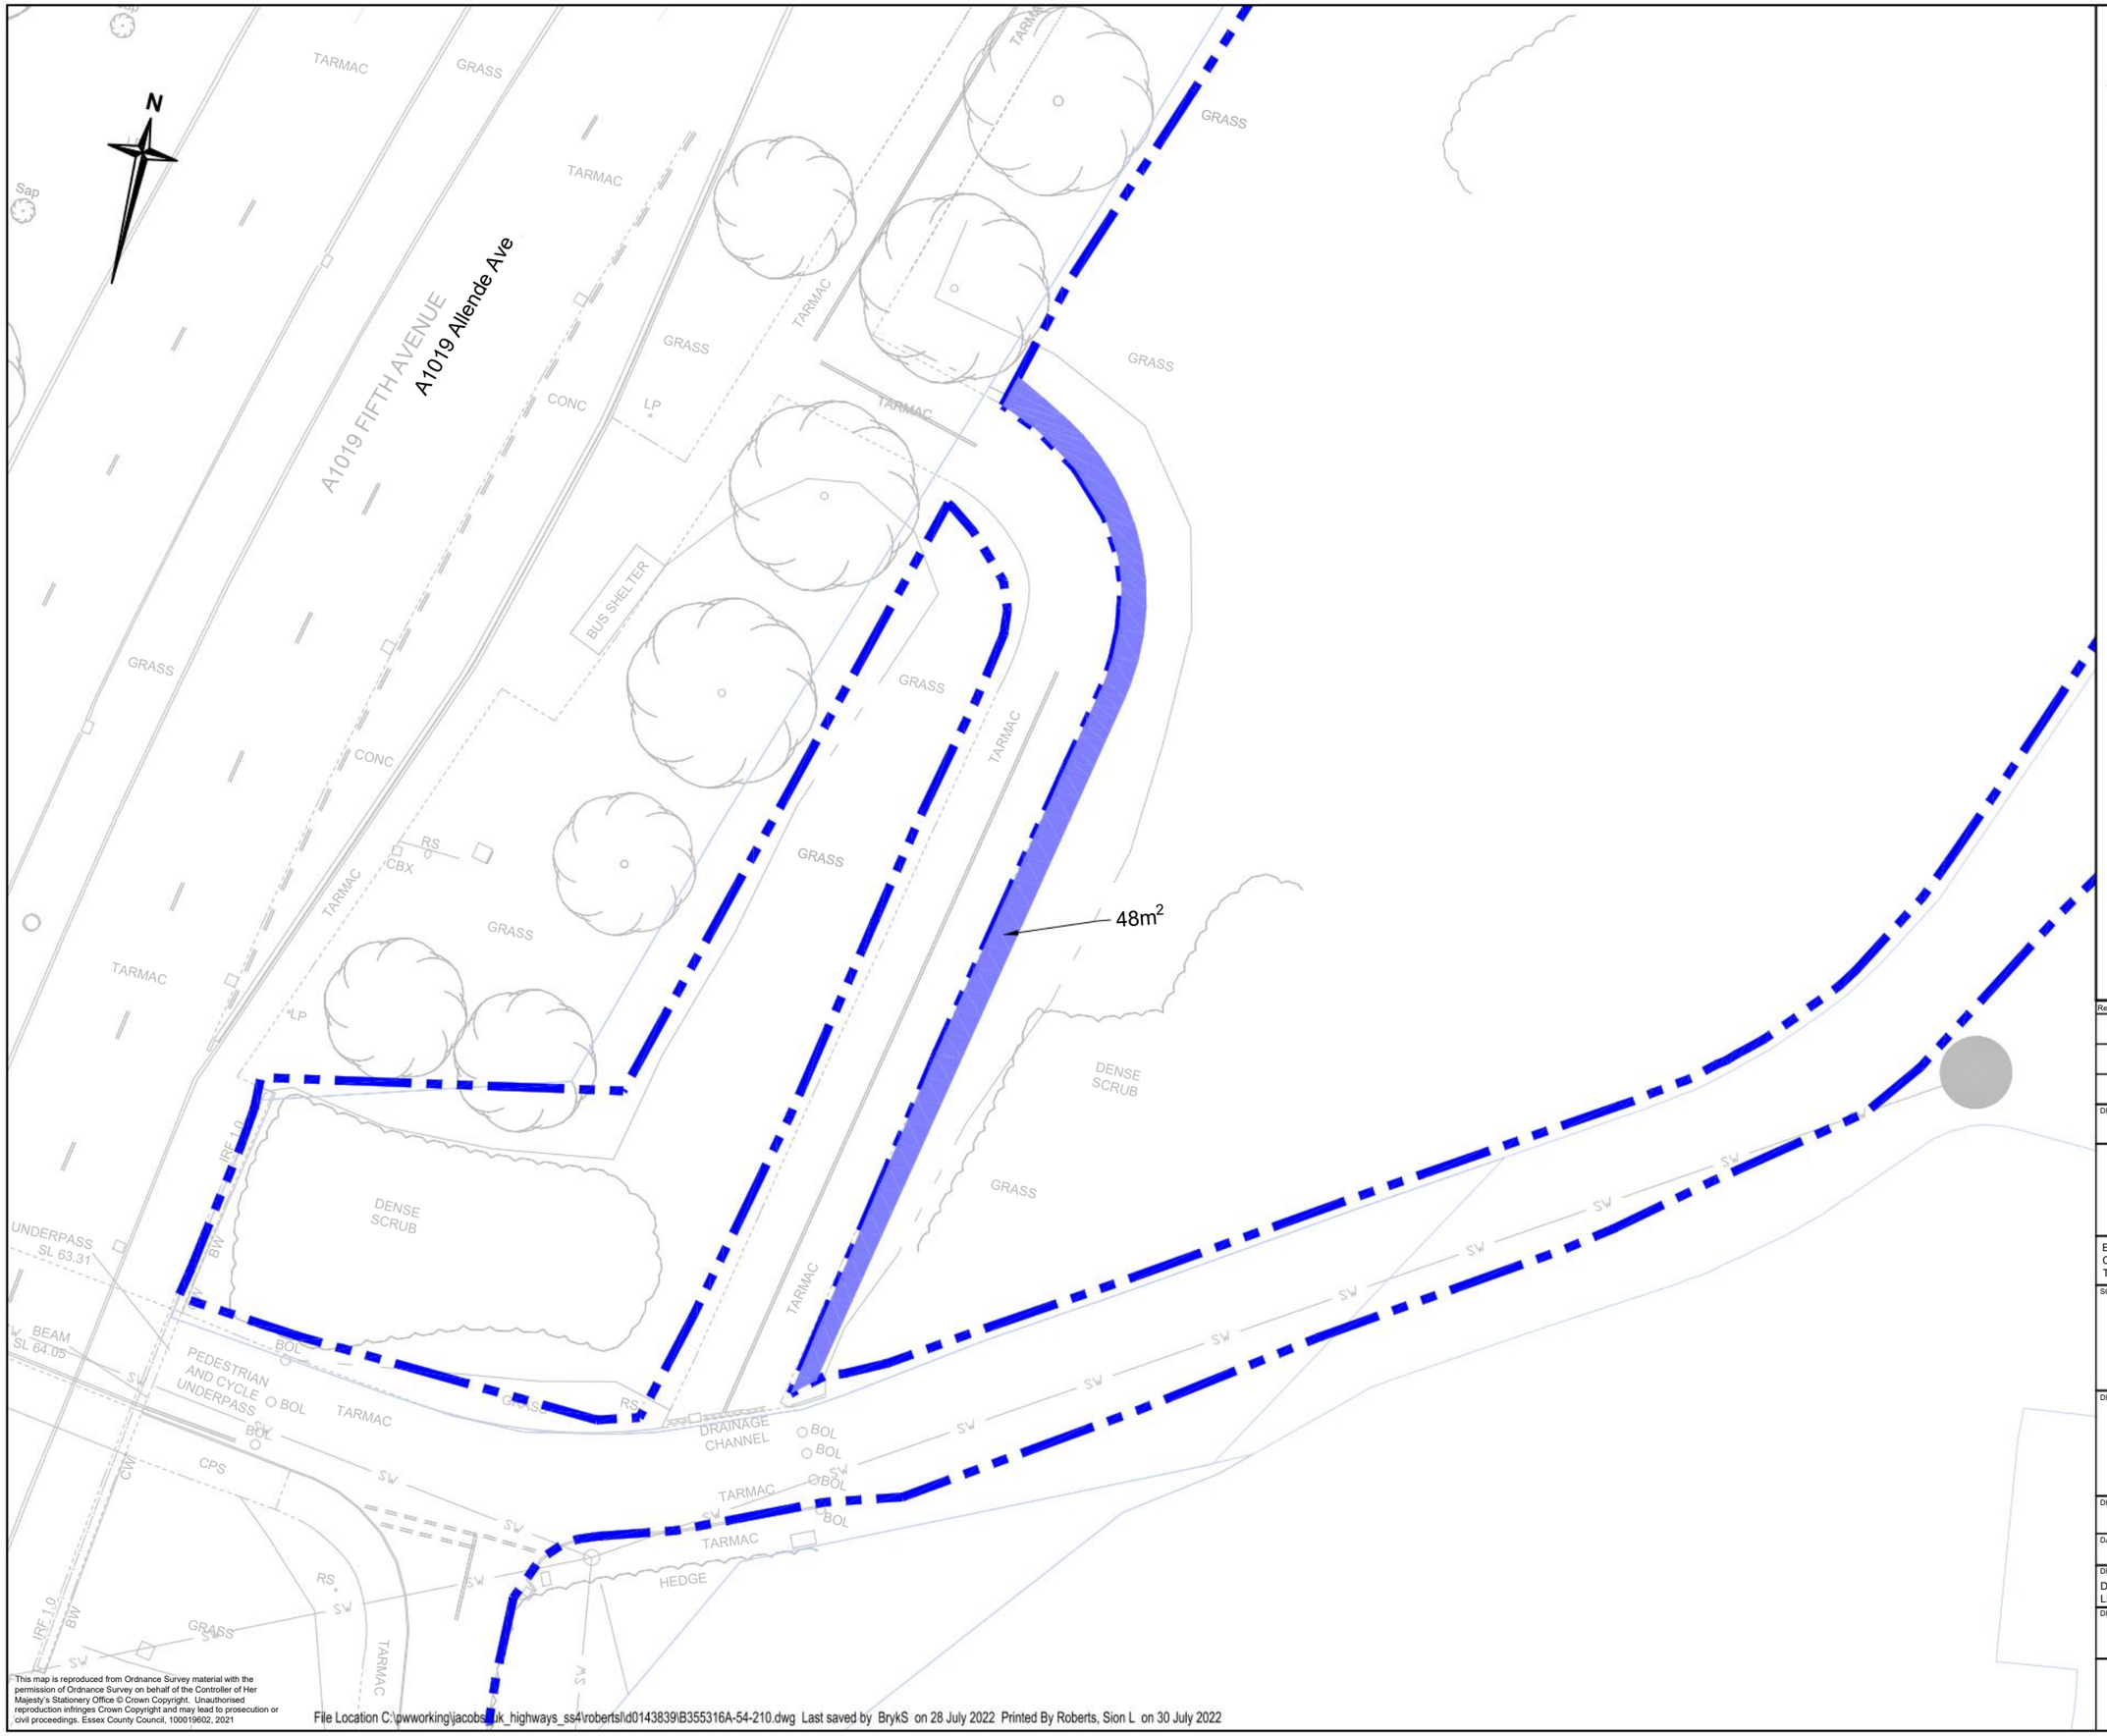

Notes

1. Do not scale.

Key

- Land required temporarily for highway construction. Total area: 48 m^2
- Sub soil beneath highway owned by EX583279
- Area of EX583279
- Highway boundary

Rev.	Date	Description of revision	Drawn	Checked	Review'd	Approv'd

DRAWING STATUS

FOR INFORMATION

Essex Highways

Essex Highways, Seax House, Victoria Road South,
Chelmsford, CM1 1QH.
Tel: 0345 6037631

© Essex County Council

SCHEME TITLE

HARLOW NORTH TO CENTRE STC

DRAWING TITLE

LAND REQUIREMENT REFERENCE 63 (EX583279)

DESIGNED	DRAWN	CHECKED	REVIEWED	APPROVED
SB	SB	SLR	MPA	DB
DATE JUL 22	DATE JUL 22	DATE JUL 22	DATE JUL 22	DATE JUL 22

DRAWING UNITS U.N.O.
DIMENSIONS IN MILLIMETRES
LEVELS IN METRES

SCALE AT A3 (420x297mm)
1:250

DRAWING No.
B355316A-54-210

REV.
-

RINGWAY JACOBS
Integrated expertise

Essex County Council

This map is reproduced from Ordnance Survey material with the permission of Ordnance Survey on behalf of the Controller of Her Majesty's Stationery Office © Crown Copyright. Unauthorised reproduction infringes Crown Copyright and may lead to prosecution or civil proceedings. Essex County Council, 100019602, 2021

File Location C:\pwworking\jacobs_uk_highways_ss4\roberts\d0143839\B355316A-54-210.dwg Last saved by BrykS on 28 July 2022 Printed By Roberts, Sion L on 30 July 2022