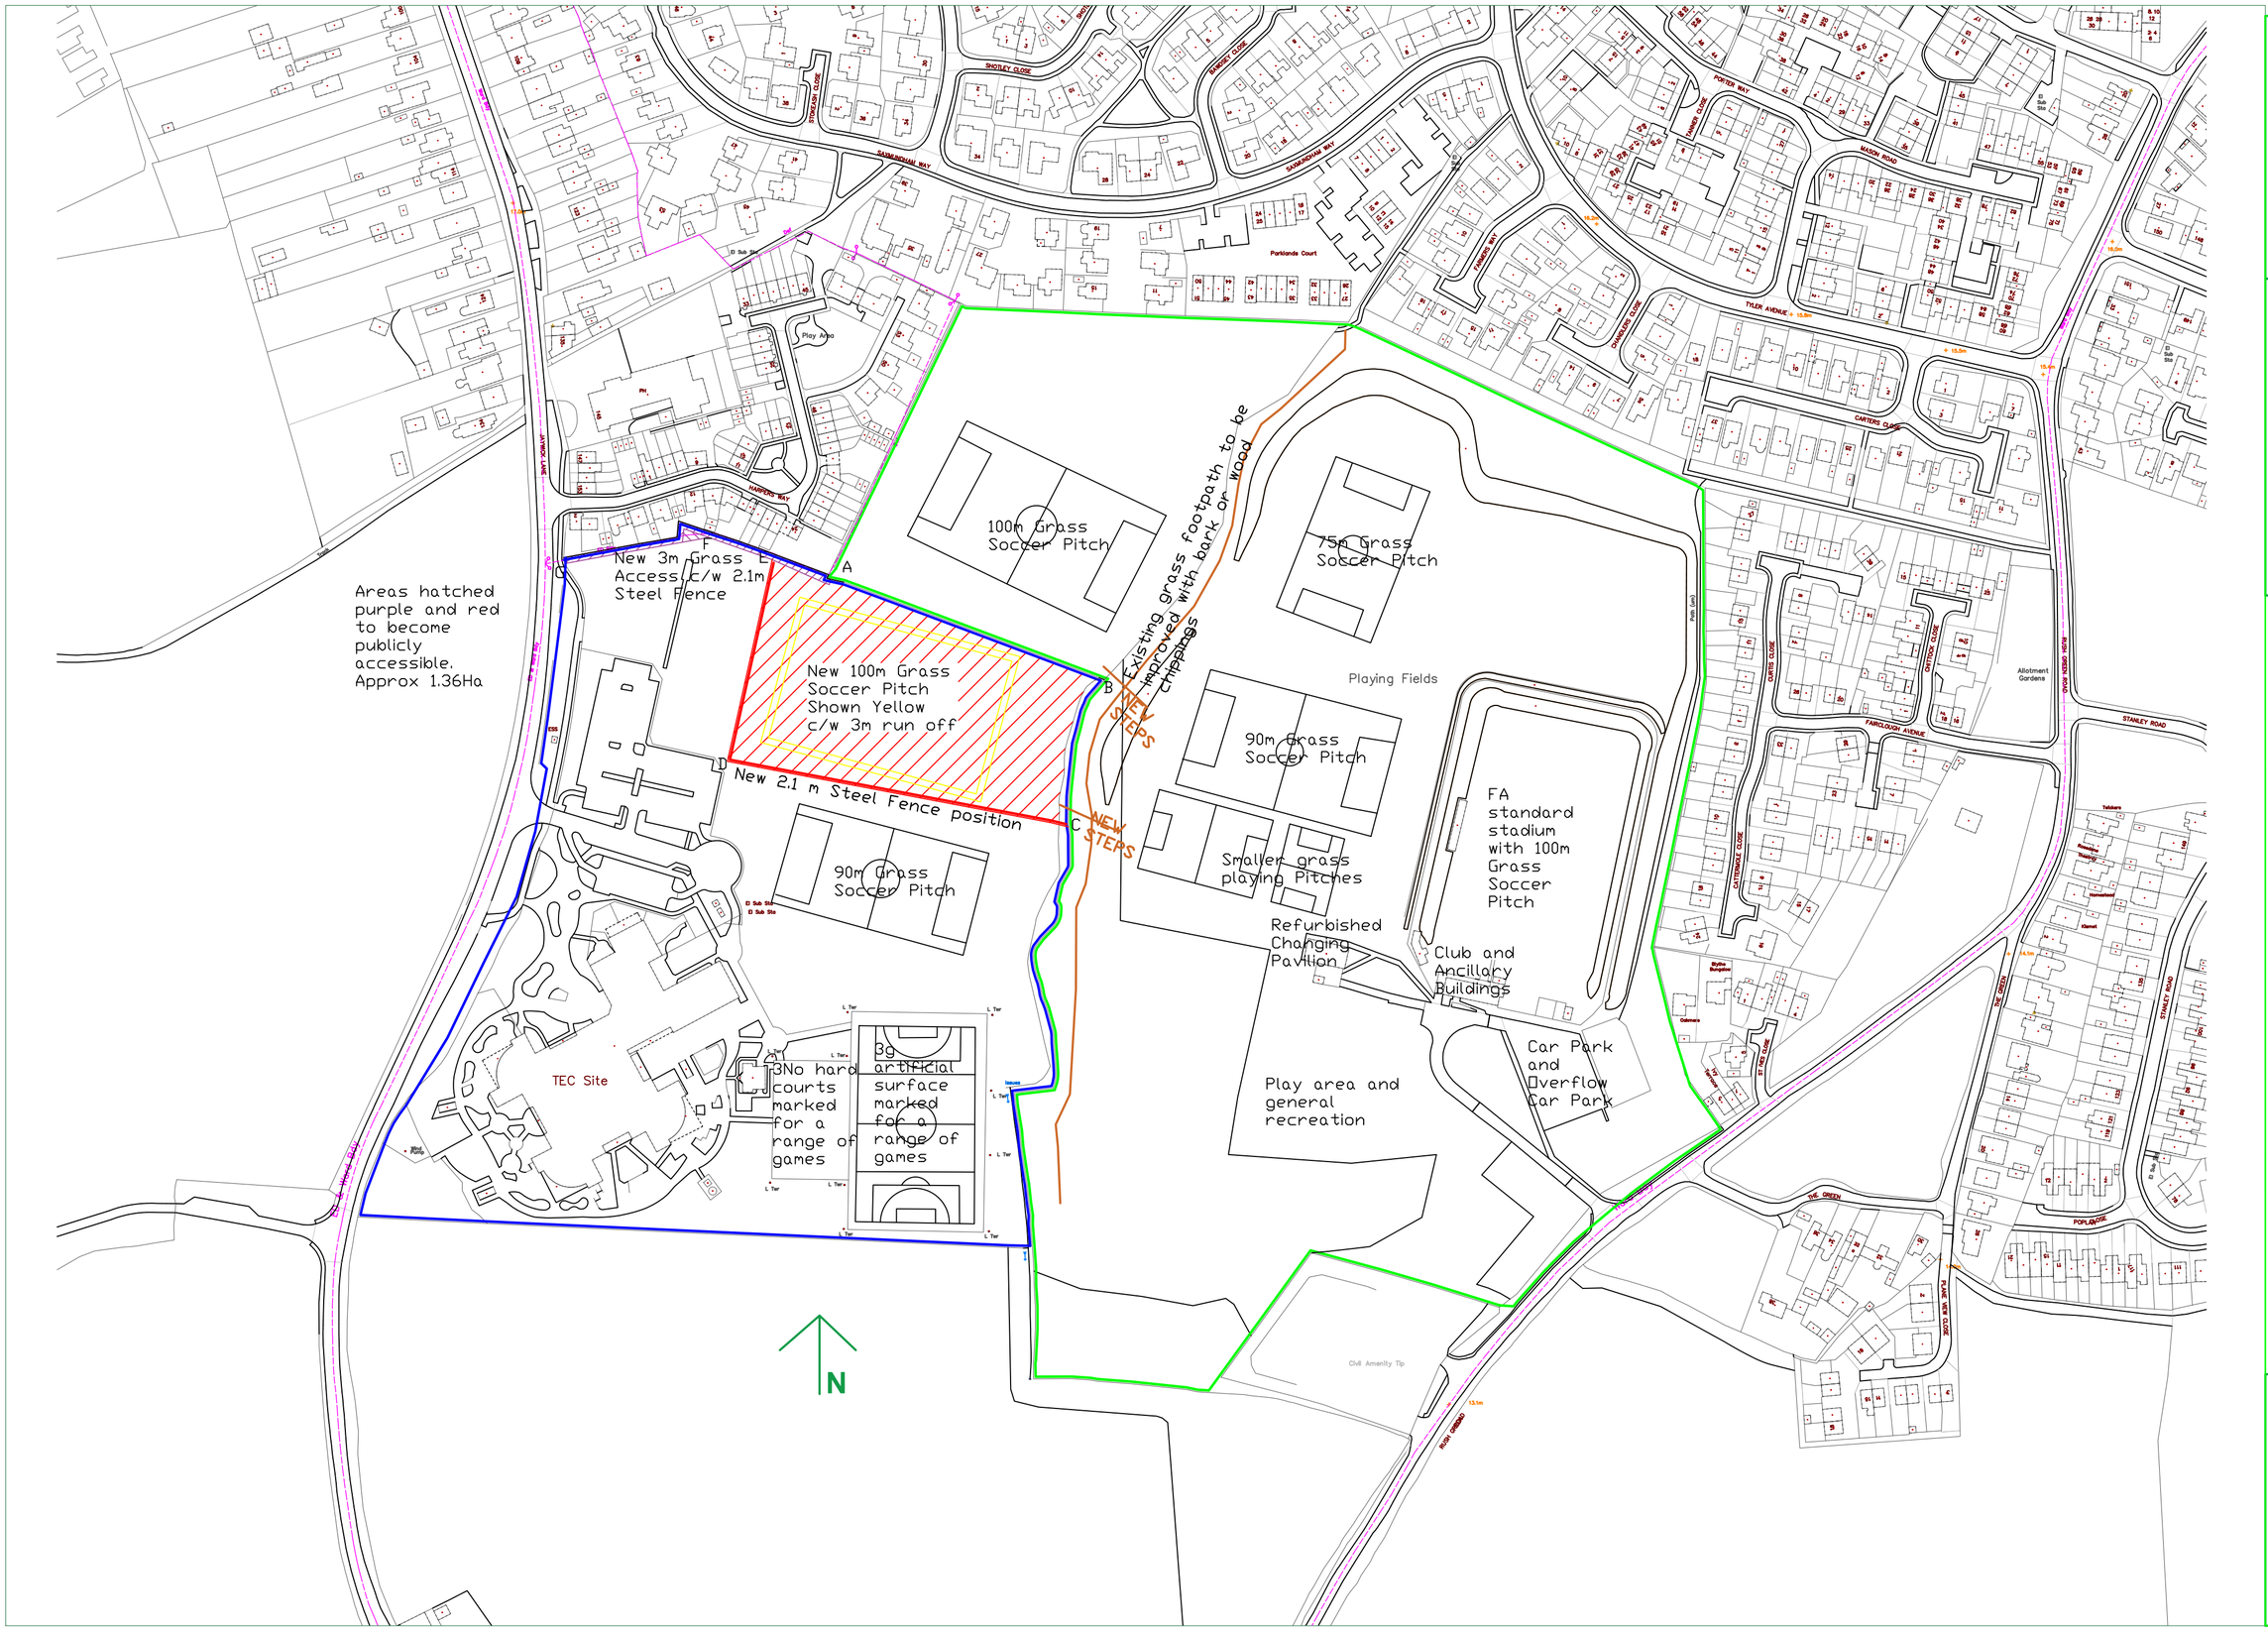

Title
Exchange Land at Rush Green

Pitch Layout As Proposed

Date: 12 December 2019

Scale: 1:2000

Drawn By: A. White

Drawing No. & Revision
3.2

Reproduced from the Ordnance Survey Mapping with the permission of the controller of HM Stationery Office. Crown Copyright. Unauthorised reproduction infringes on Crown Copyright and may lead to Prosecution or Civil Proceedings
TENDRING DISTRICT COUNCIL LICENCE No. 100186842005

TENDRING DISTRICT COUNCIL
ANDREW R WHITE
BSc MRICS
HEAD OF PROPERTY SERVICES